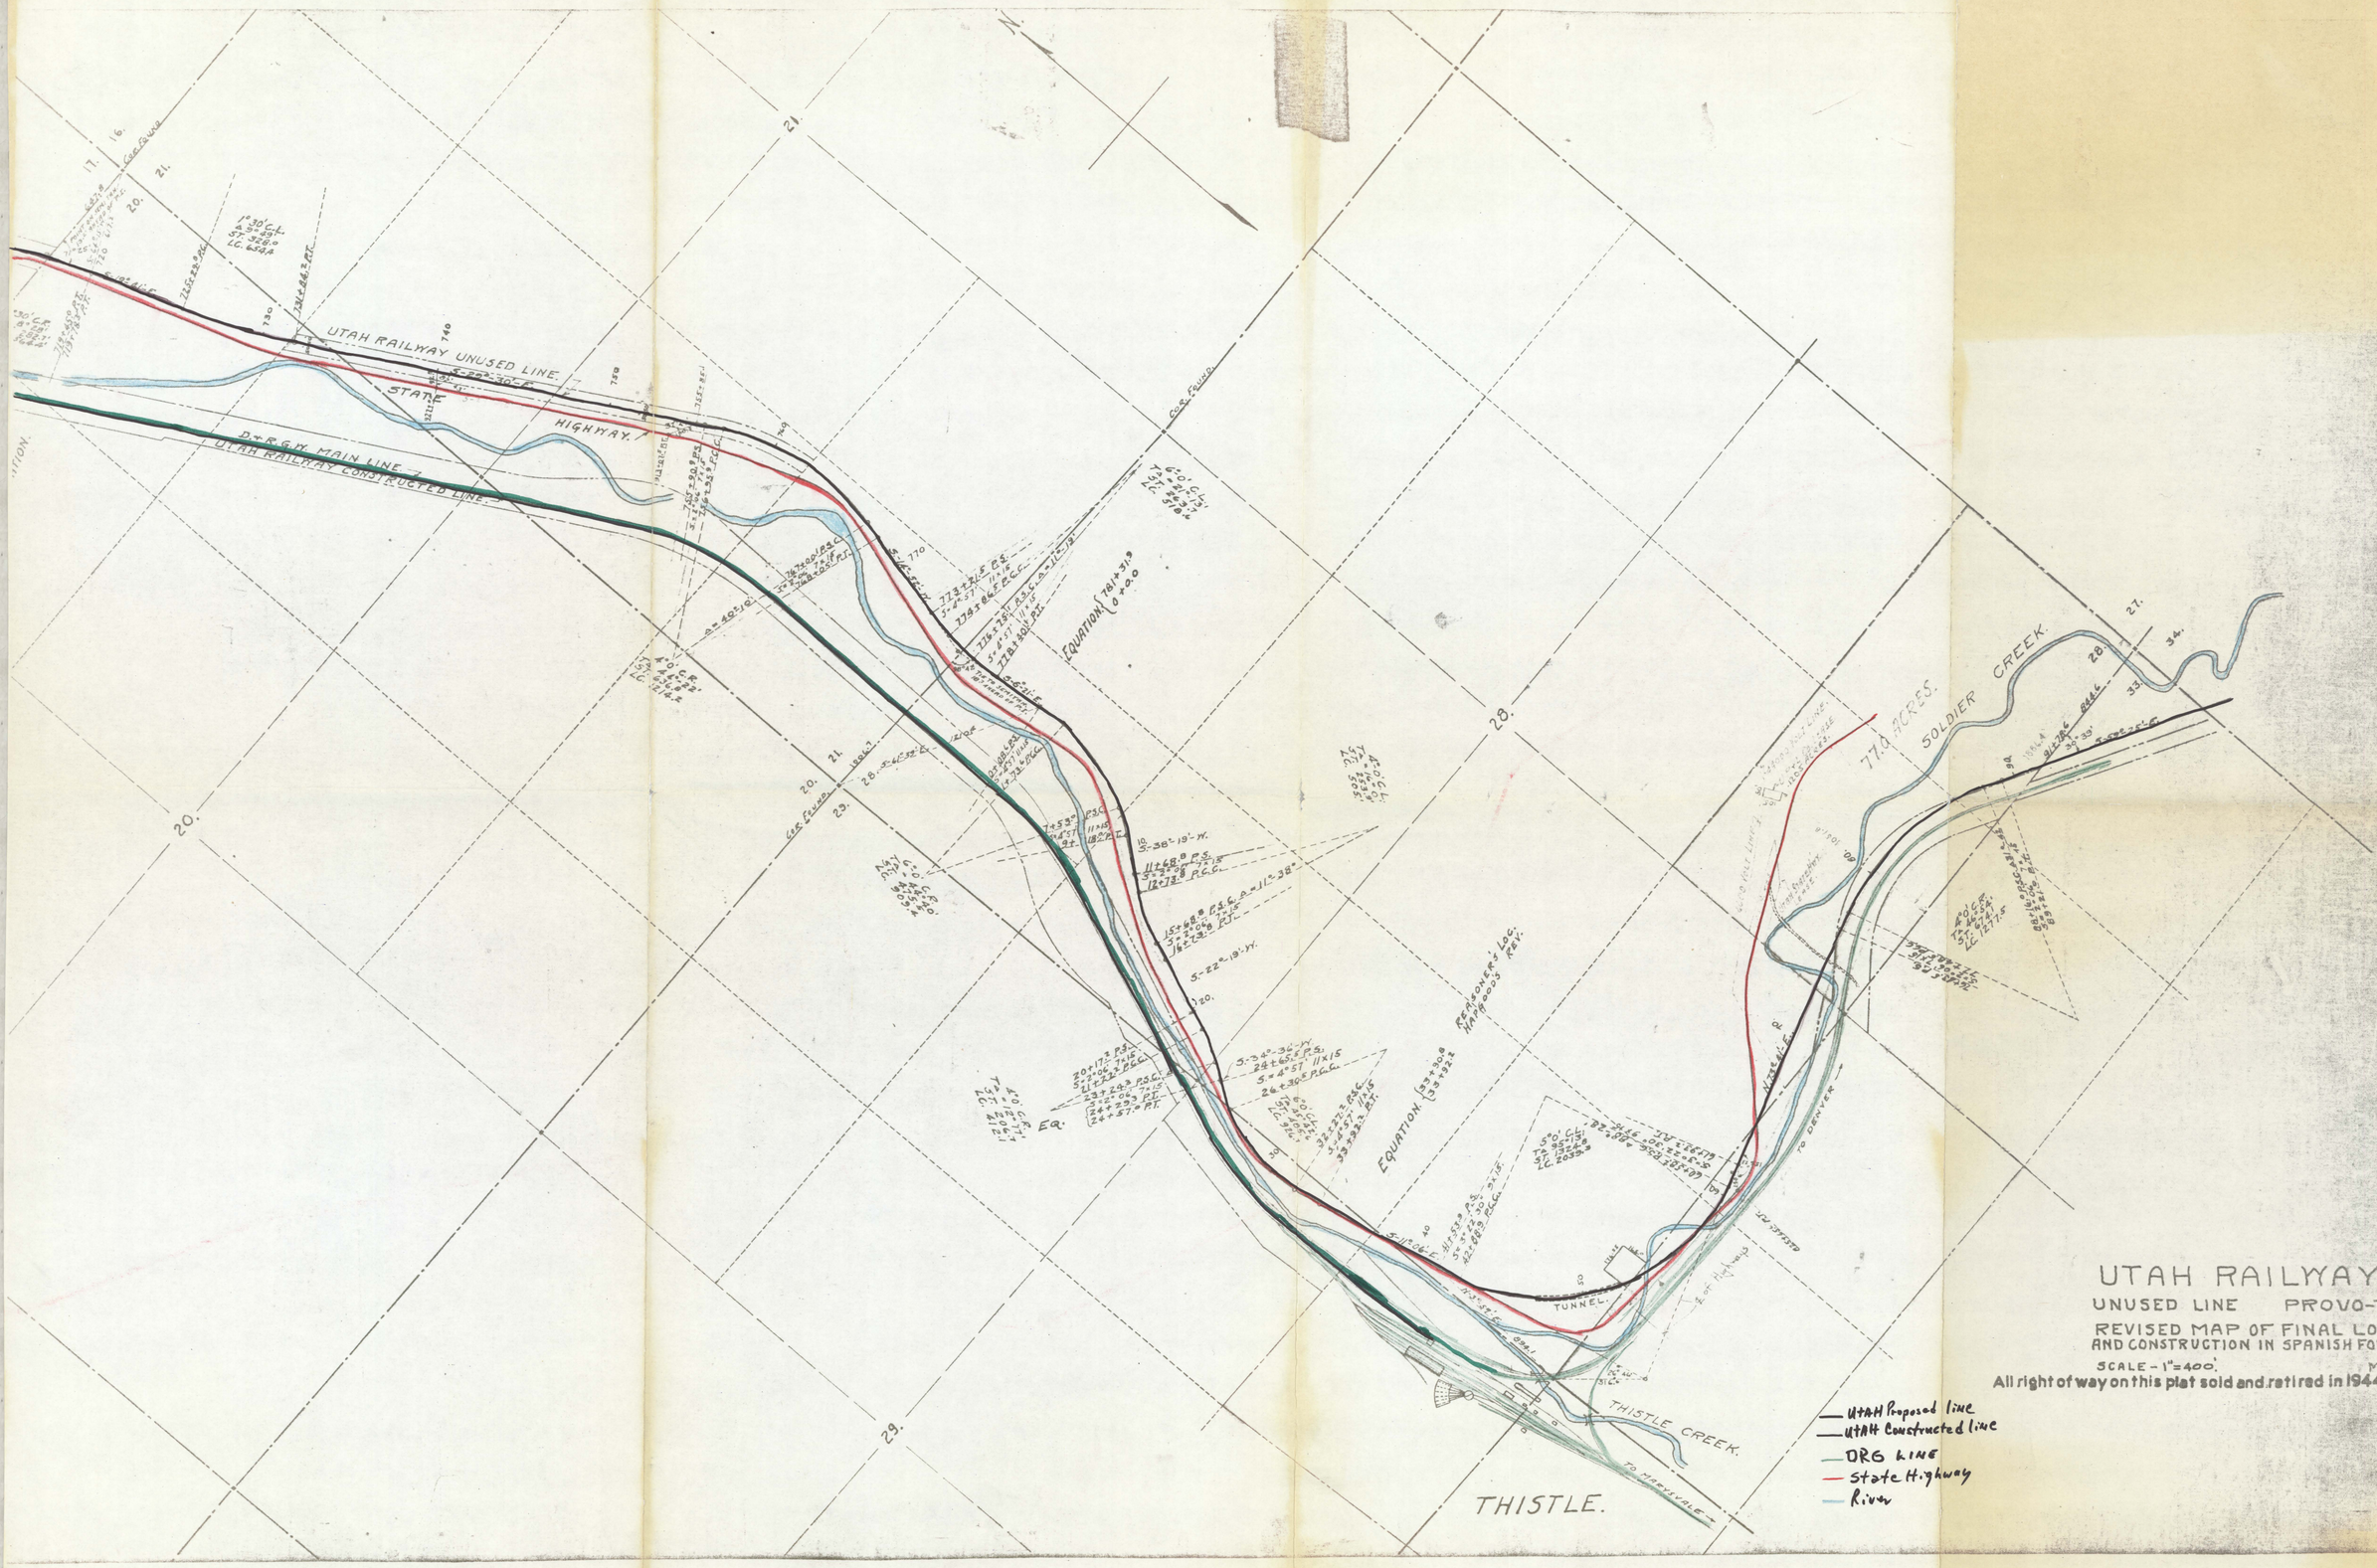

UTAH RAILWAY CO.

UNUSED LINE PROVO-THISTLE.

REVISED MAP OF FINAL LOCATION AND CONSTRUCTION IN SPANISH FORK CANYON.

SCALE - 1"=400'. MCH. 8, 1926.

All right of way on this plat sold and retired in 1944 AFE 952.